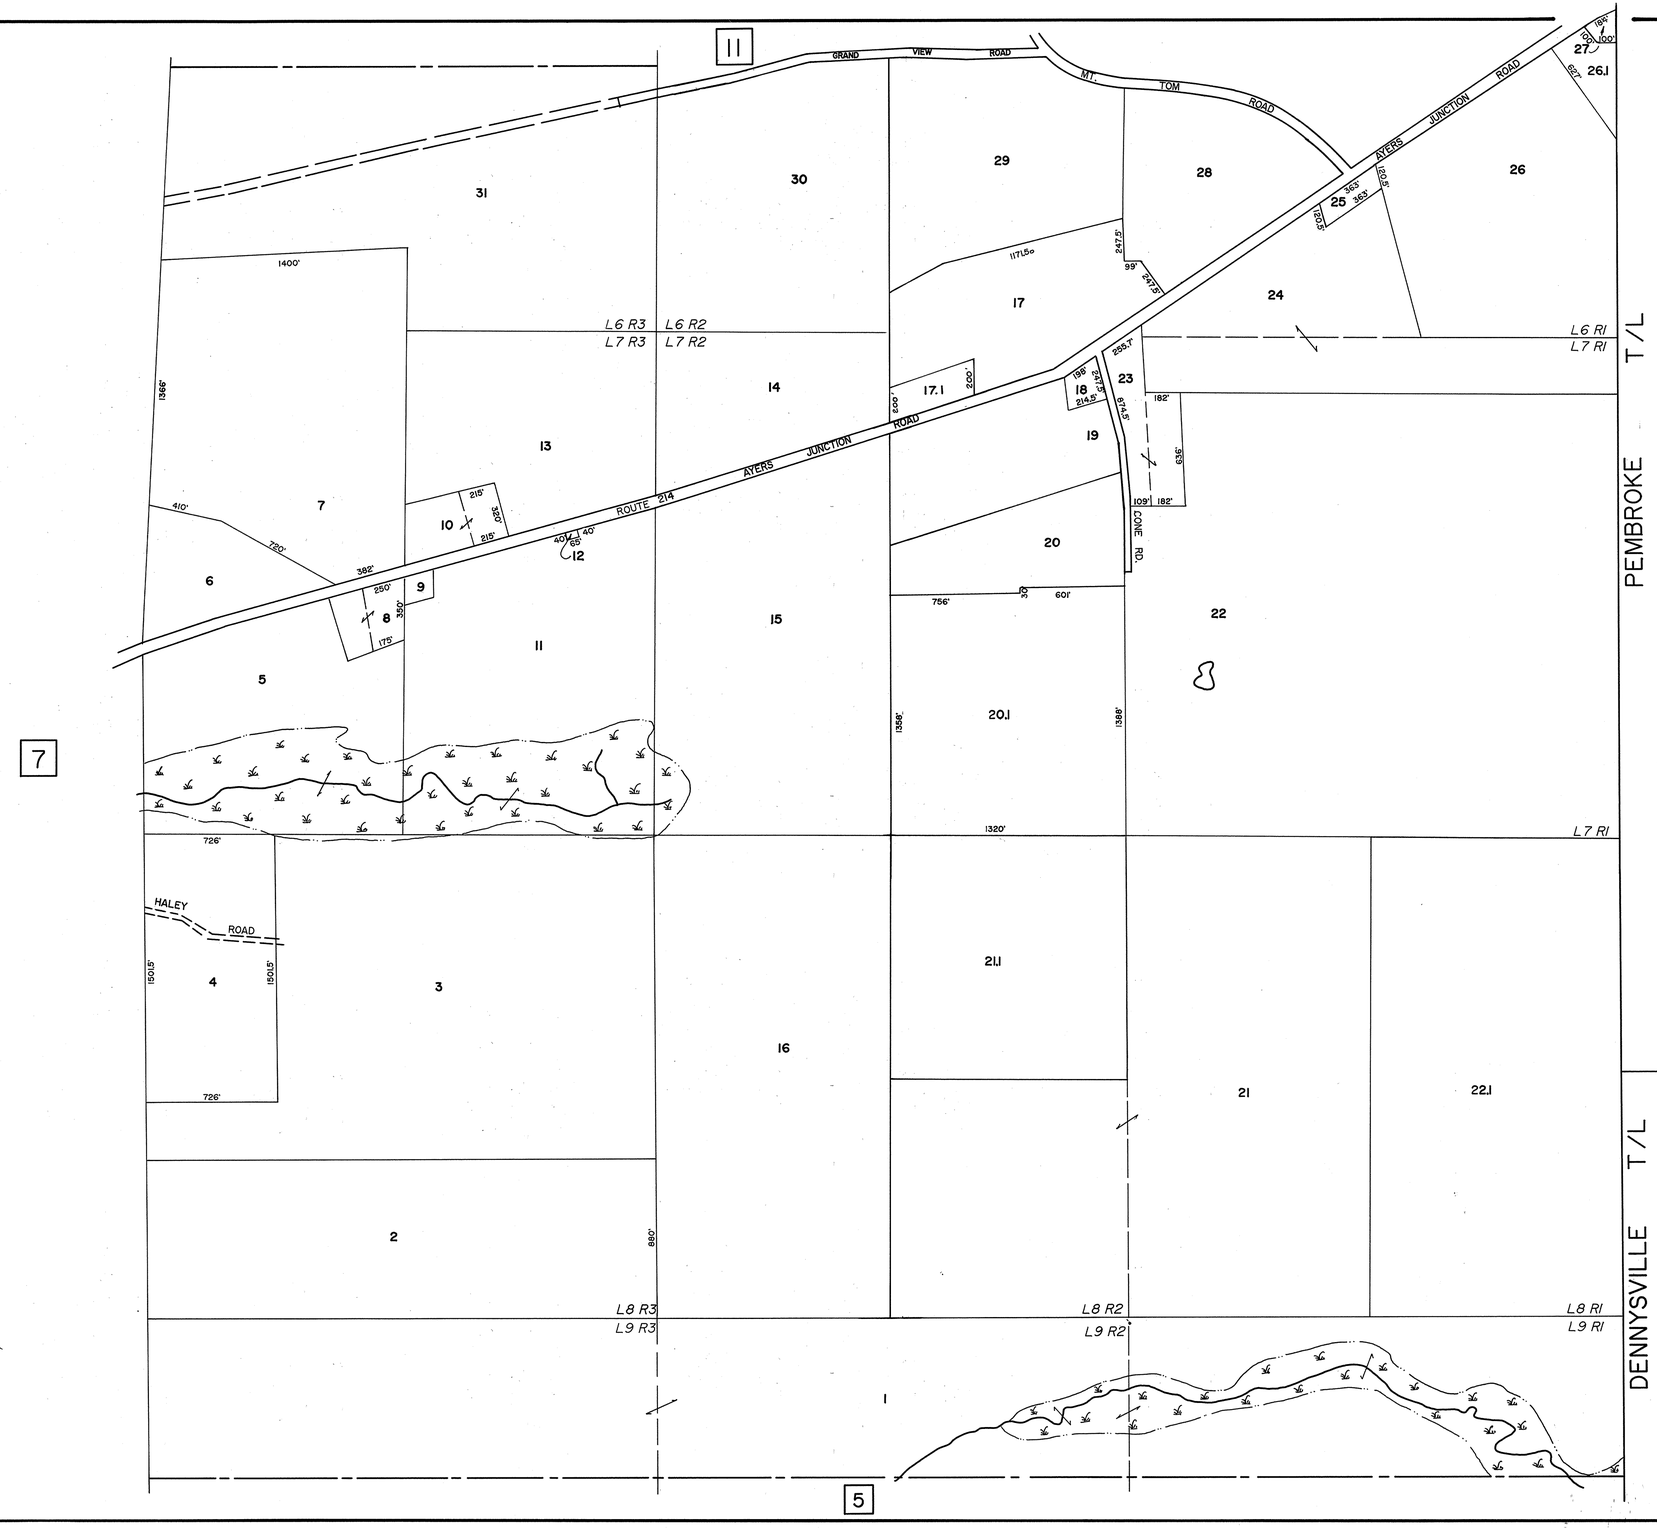

EMS

EASTERN MAPPING SERVICES
NEWBURGH, MAINE
(207) 234-2777

TAX MAPS ARE NOT SURVEYS. THEY ARE COMPILED FROM AERIAL PHOTOGRAPHY, EXISTING SURVEYS, DEEDS, AND LAND OWNERS DESCRIPTIONS. THEY ARE TO BE USED ONLY FOR ASSESSMENT PURPOSES, AND NOT FOR CONVEYANCES.

DATE OF AERIAL PHOTOGRAPHY MAY 16, 1989
DATE OF MAP COMPLETION APRIL 1, 1990
MAP SCALE 1 INCH = 400 FEET

LEGEND
PARCEL NUMBERS 2
MATCH LINE ..... — - —
ADJACENT MAPS 3

TAX MAP
TOWN OF CHARLOTTE
WASHINGTON COUNTY, MAINE

MAP NUMBER
8

TELEDYNE POST N42544